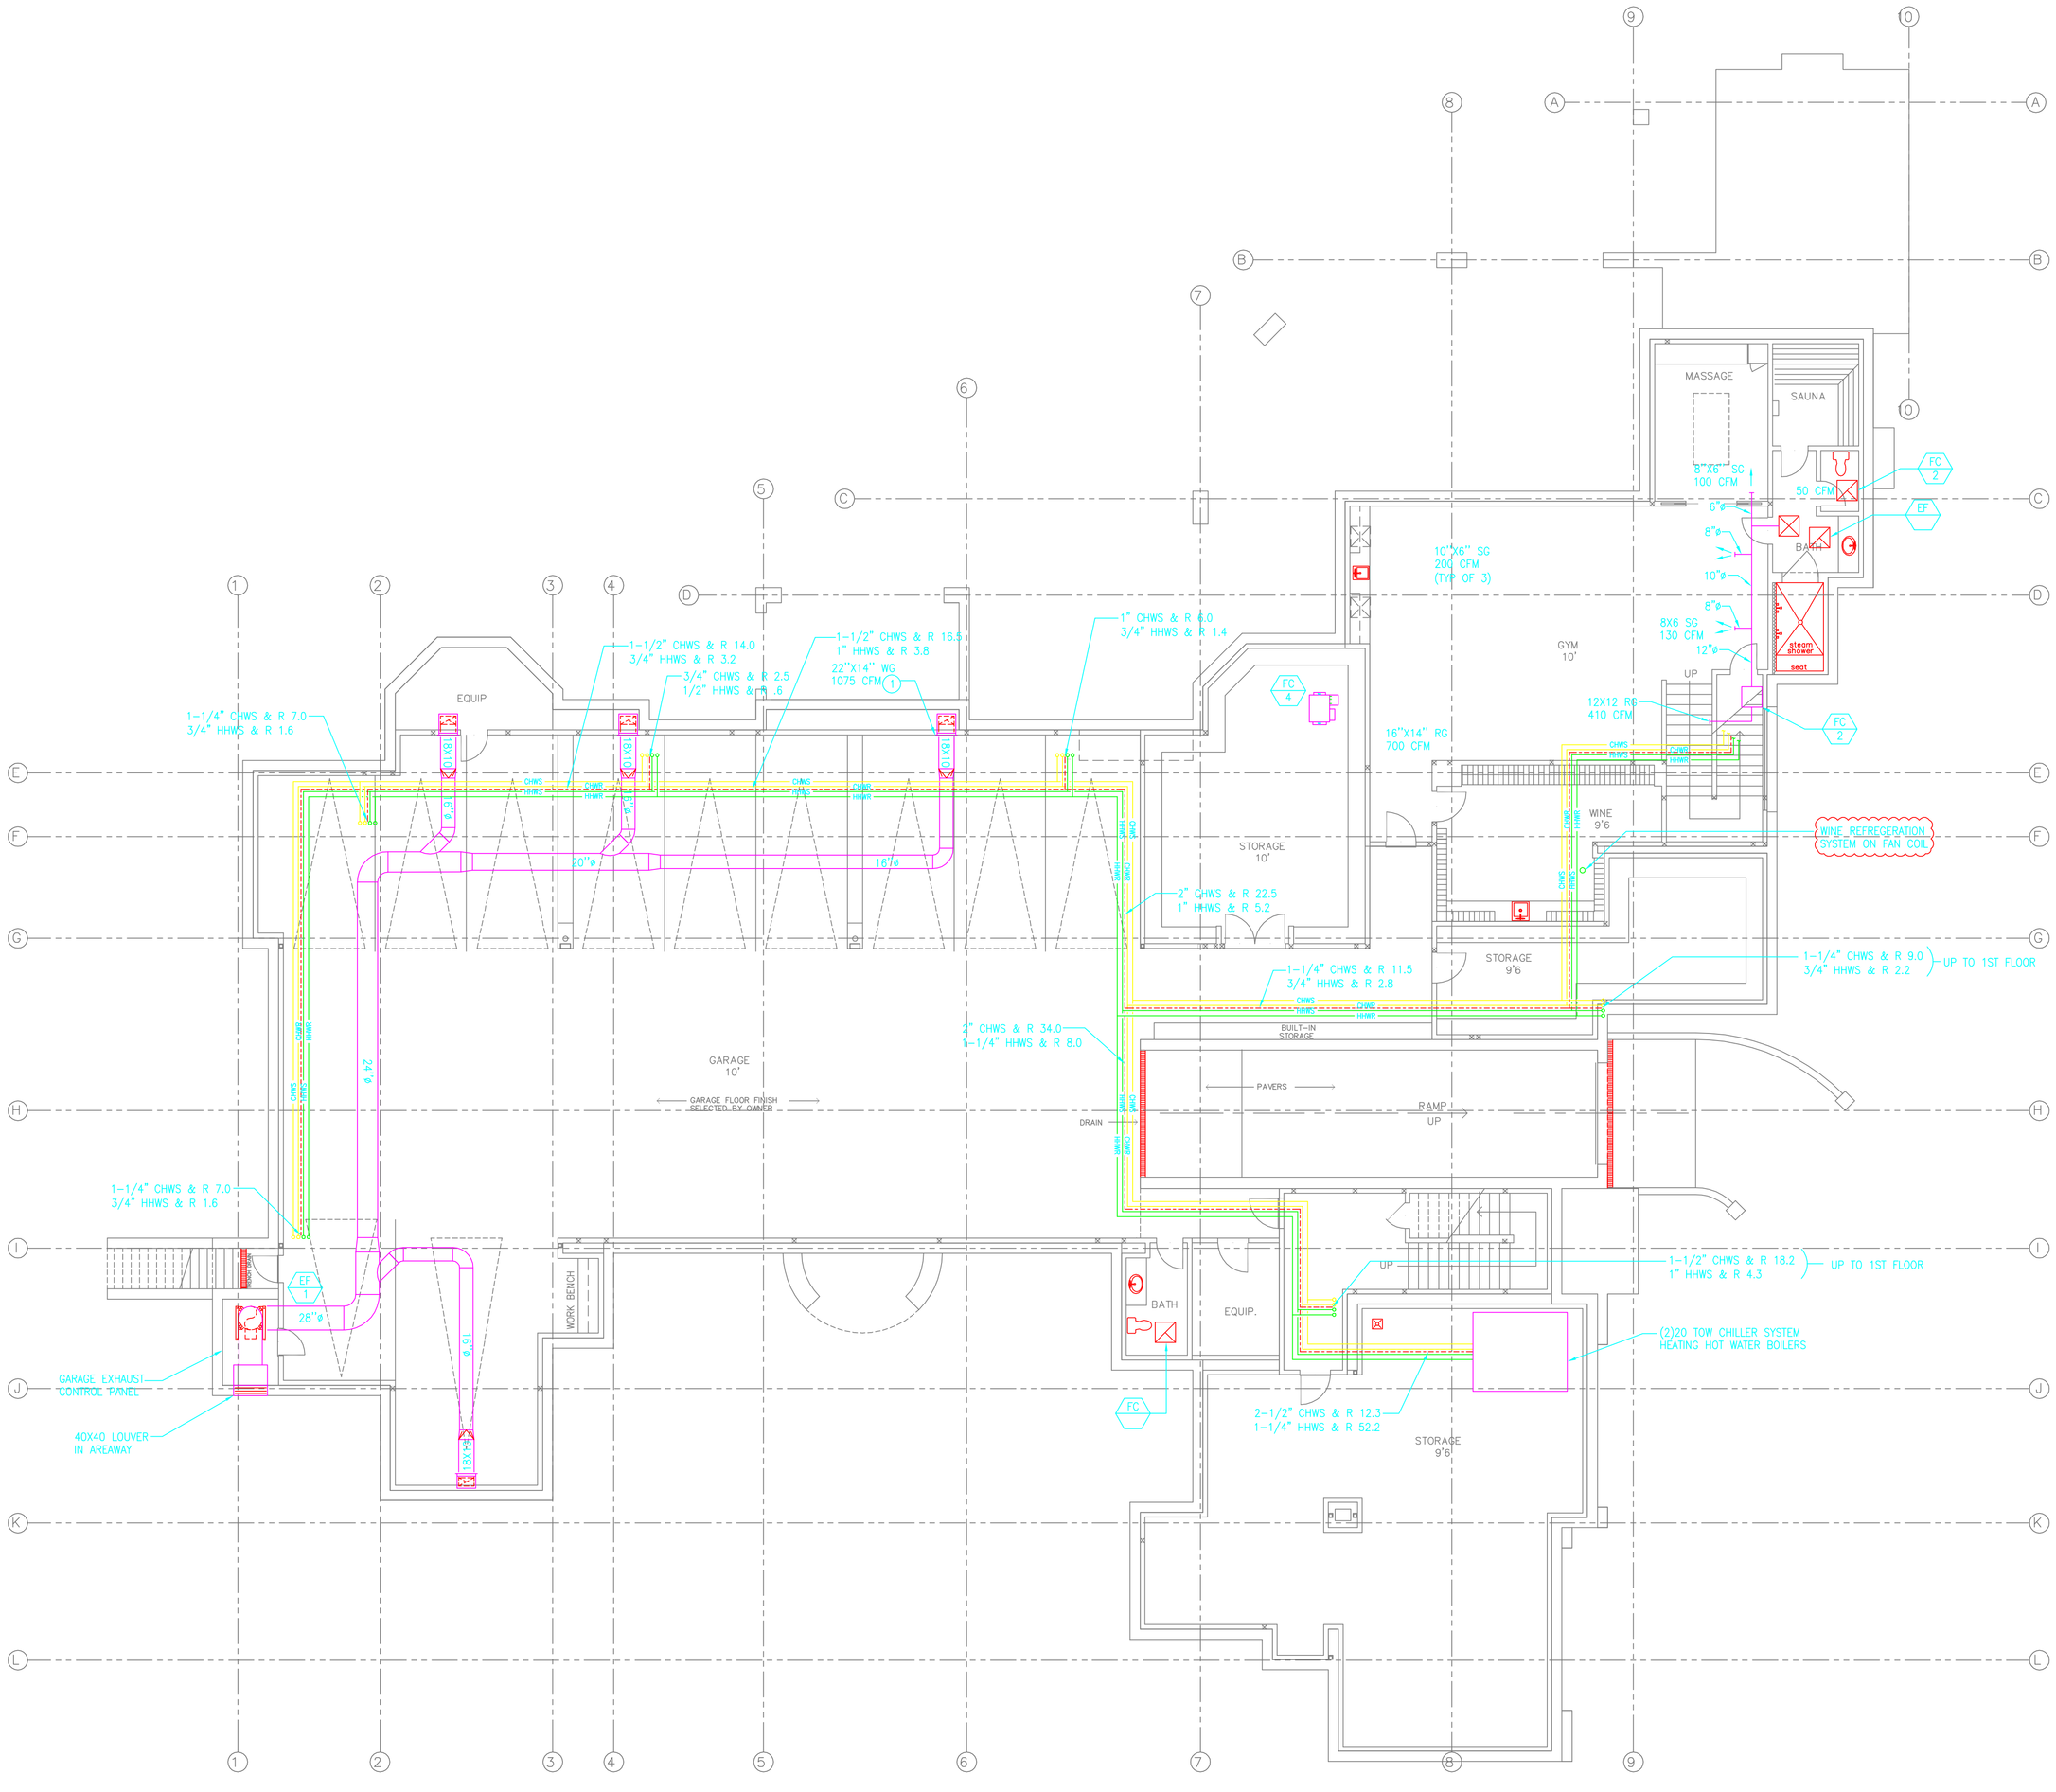

BASEMENT PLAN - MECHANICAL

SCALE: 1/8"=1'-0"

KEY NOTES:

1. BOTTOM OF REGISTER TO BE A MINIMUM OF 12" ABOVE FINISH FLOOR.

BASEMENT PLAN - MECHANICAL

M-3